
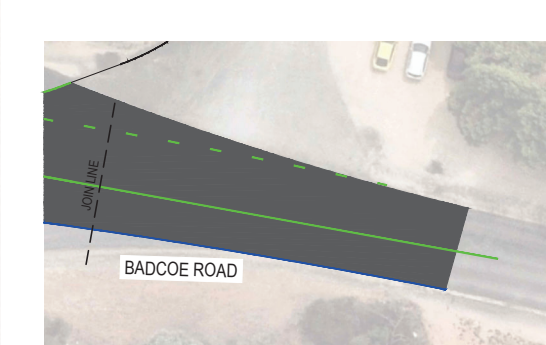


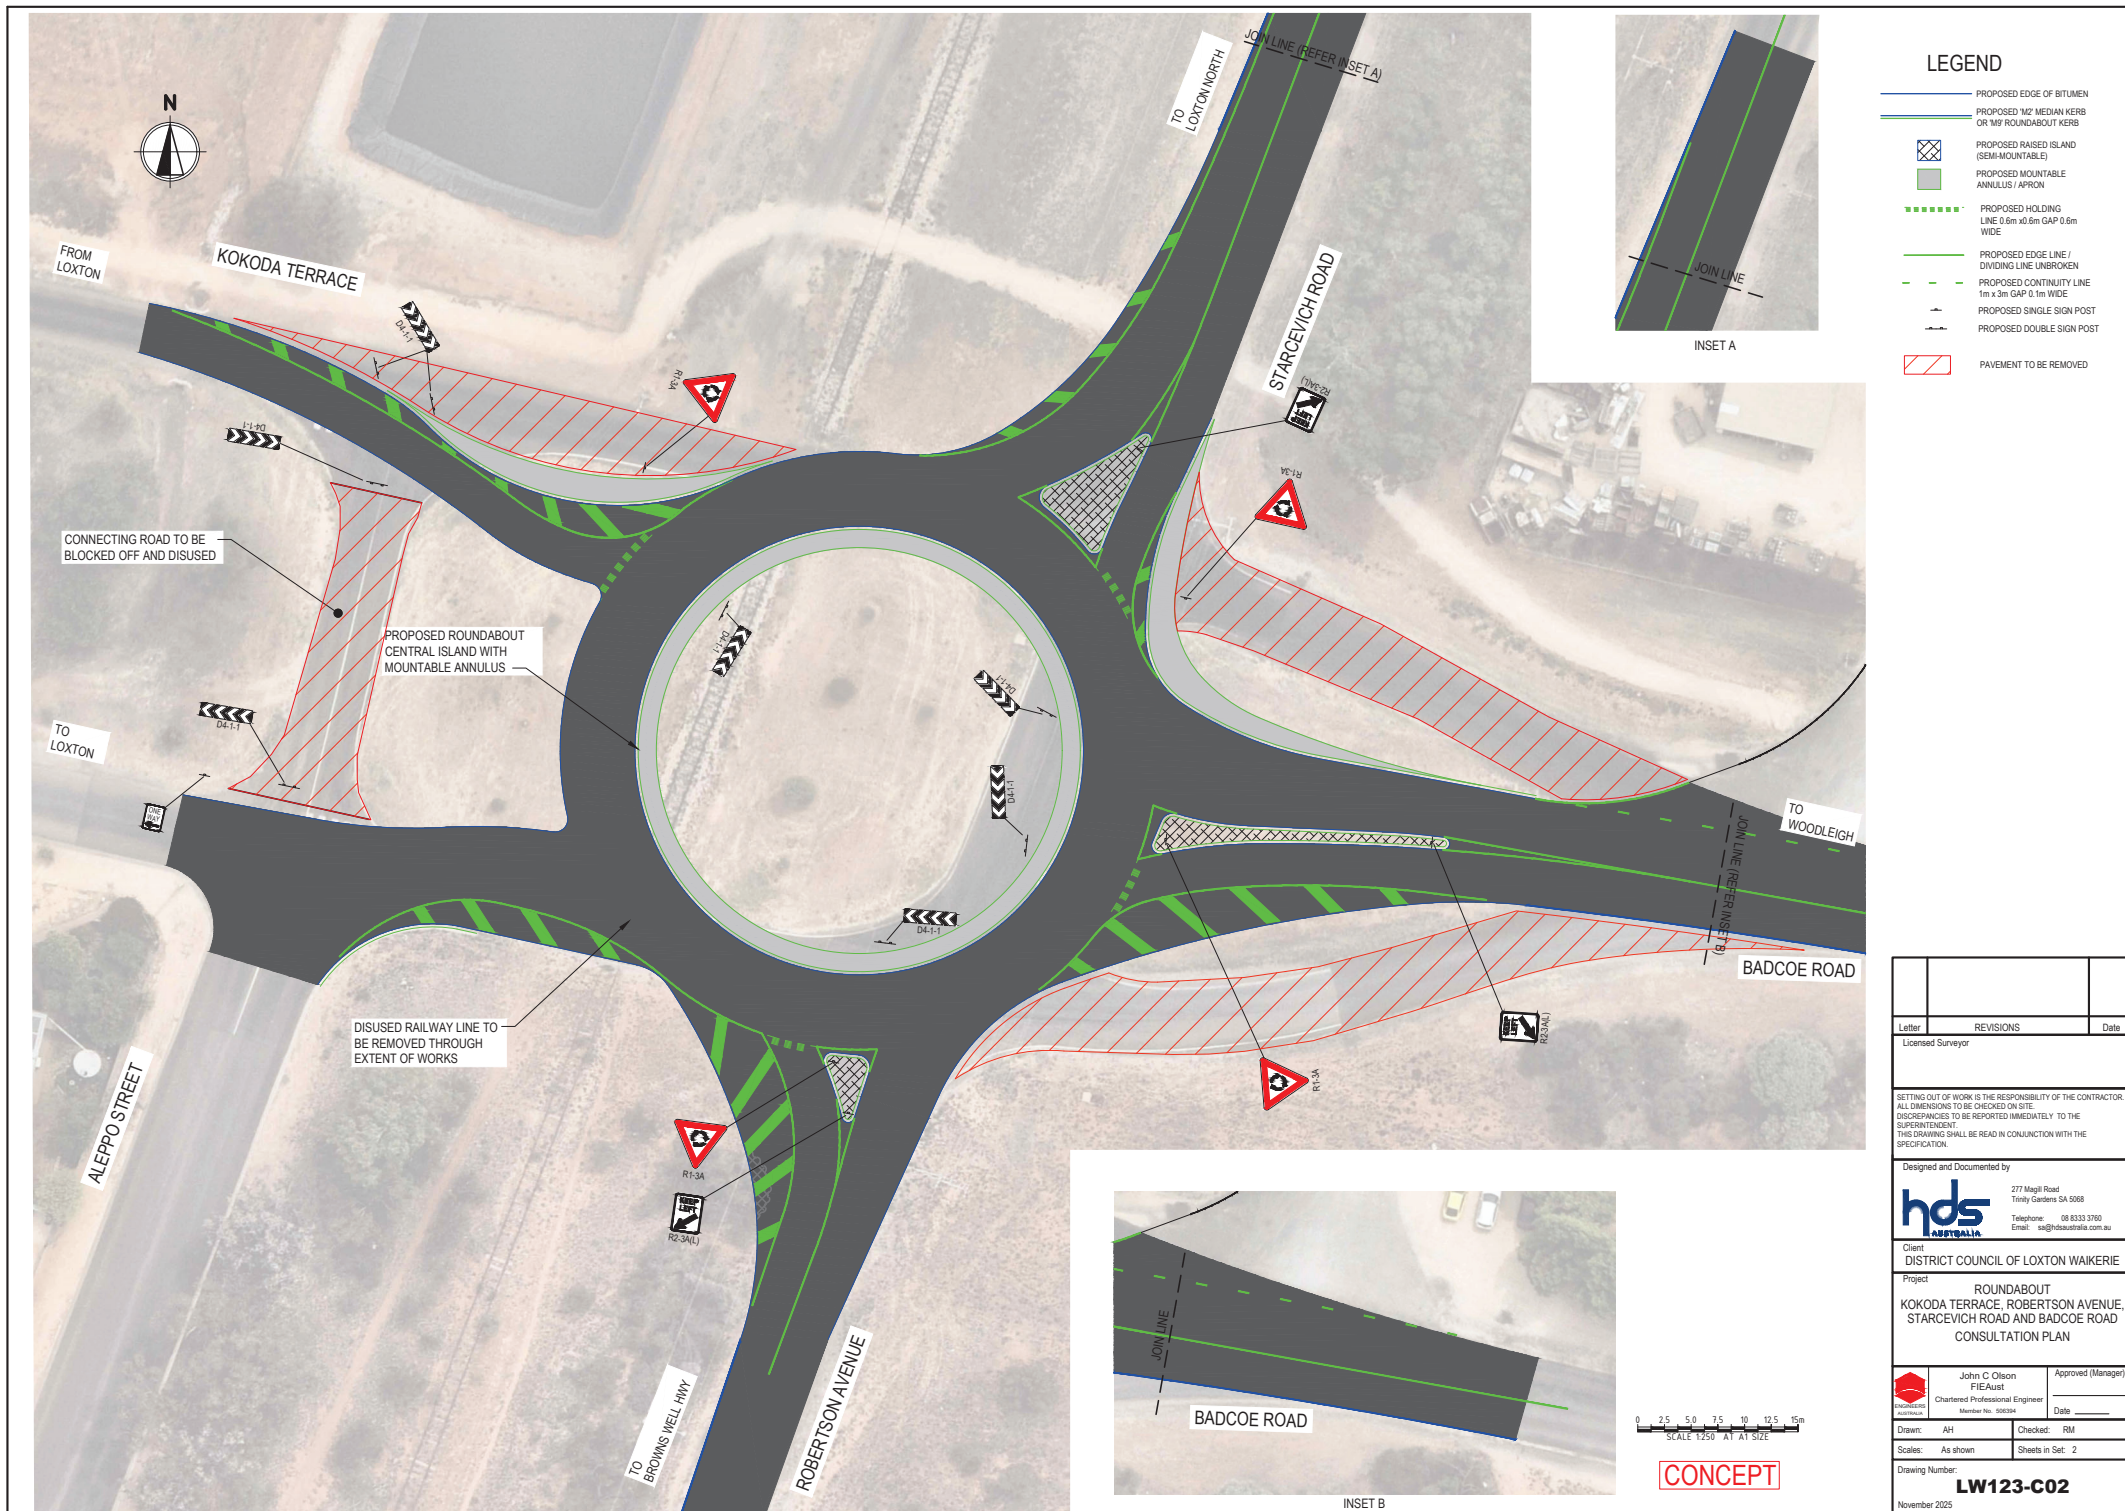

- LEGEND**
- PROPOSED EDGE OF BITUMEN
 - PROPOSED 'M' MEDIAN KERB OR 'M' ROUNDABOUT KERB
 - PROPOSED RAISED ISLAND (S&M MOUNTABLE)
 - PROPOSED MOUNTABLE ANNULUS / APRON
 - PROPOSED HOLDING LINE 0.6m x 0.6m GAP 0.6m WIDE
 - PROPOSED EDGE LINE / DIVIDING LINE UNBROKEN
 - PROPOSED CONTINUITY LINE 1m x 3m GAP 0.1m WIDE
 - PROPOSED SINGLE SIGN POST
 - PROPOSED DOUBLE SIGN POST
 - PAVEMENT TO BE REMOVED

Letter	REVISIONS	Date
Licensed Surveyor		
SETTING OUT OF WORK IS THE RESPONSIBILITY OF THE CONTRACTOR. ALL DIMENSIONS TO BE CHECKED ON SITE. DISCREPANCIES TO BE REPORTED IMMEDIATELY TO THE SUPERINTENDENT. THIS DRAWING SHALL BE READ IN CONJUNCTION WITH THE SPECIFICATION.		
Designed and Documented by		
hds AUSTRALIA		
277 Magill Road Trinity Gardens SA 5068 Telephone 08 8333 3760 Email: sa@hdsaustralia.com.au		
Client		
DISTRICT COUNCIL OF LOXTON WAIKERIE		
Project		
ROUNDABOUT KOKODA TERRACE, ROBERTSON AVENUE, STARCEVIC ROAD AND BADCOE ROAD CONSULTATION PLAN		
John C Olson FIEAust Chartered Professional Engineer Member No: 50856		Approved (Manager) Date
Drawn: AH	Checked: RM	
Scales: As shown	Sheets in Set: 2	
Drawing Number:		LW123-C02
November 2025		