




SITE: LOXTON WHARF PONTOONS					
TITLE CONCEPT PLAN LAYOUT					
SCALE @ A3	07/10/2025	DESIGNED MAGRYN &	APPRVD	APPRVD DATE	08/10/2025
PROJECT NO: 25468-SK1-1	DWG NO. 001	REVISION A	SHEET NO 001	FILE NAME	





A	LOXTON WHARF PONTOONS CONCEPT PLAN LAYOUT	07/10/2025	MAGRYN &
REV	DESCRIPTION	DATE	APPRVD
CONCEPTUAL DRAFT			

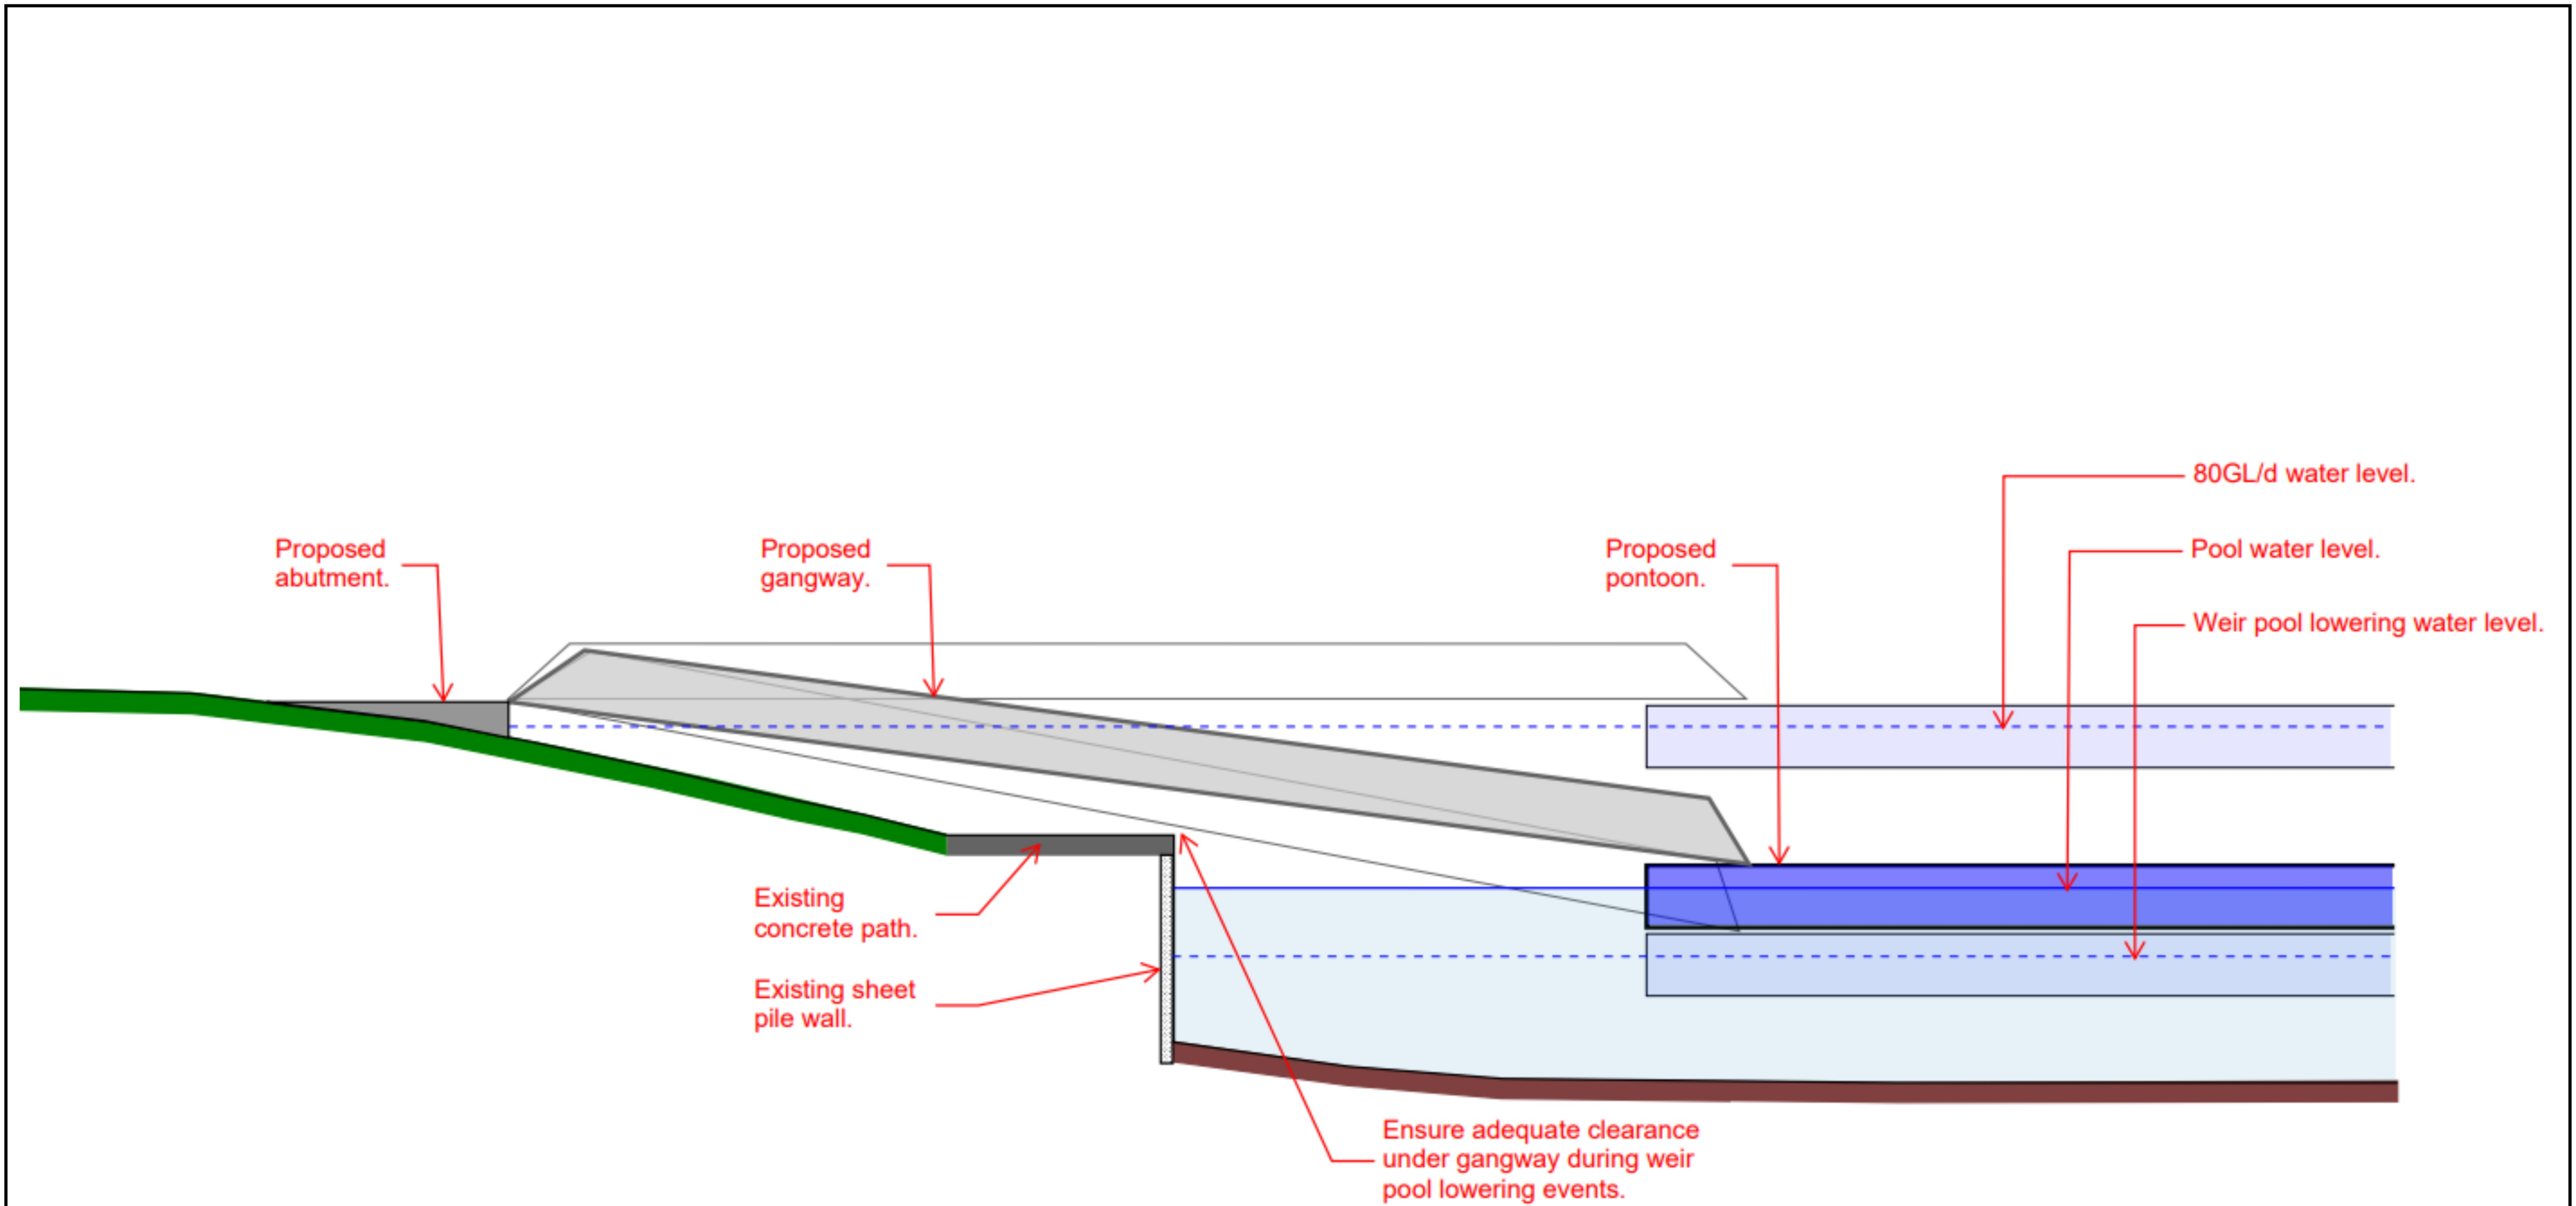

SITE: LOXTON WHARF PONTOONS TITLE CONCEPT SECTION LAYOUT								 NEILLY GROUP <i>engineering for the environment</i>						
										A	LOXTON WHARF PONTOONS CONCEPT SECTION LAYOUT		07/10/2025	MAGRYN &
SCALE @ A3	07/10/2025	DESIGNED MAGRYN &	APPRVD	APPRVD DATE	08/10/2025	 District Council of Loxton Waikerie				REV	DESCRIPTION		DATE	APPRVD
PROJECT NO: 25468-SK1-1	DWG NO. 001	REVISION A	SHEET NO 002	FILE NAME						CONCEPTUAL DRAFT				